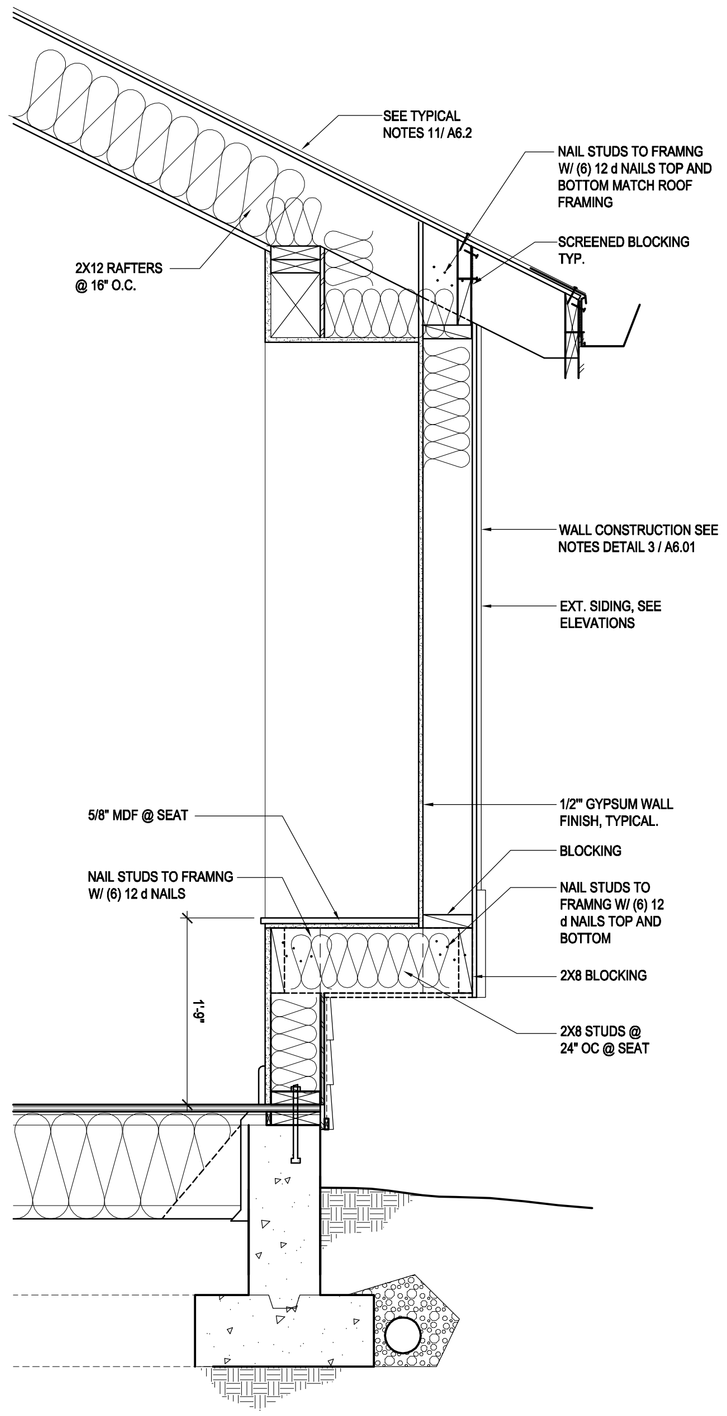

5 TYPICAL ROOF EAVE
SCALE: 1" = 1'-0"

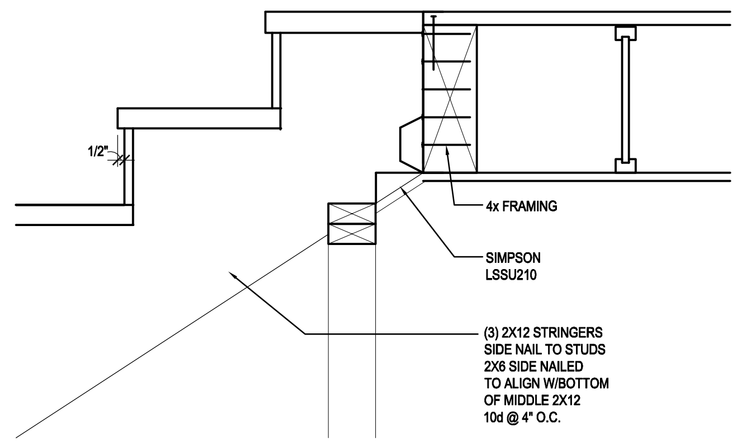

2 BUILDING "B" STAIR SECTION
SCALE: 1-1/2" = 1'-0"

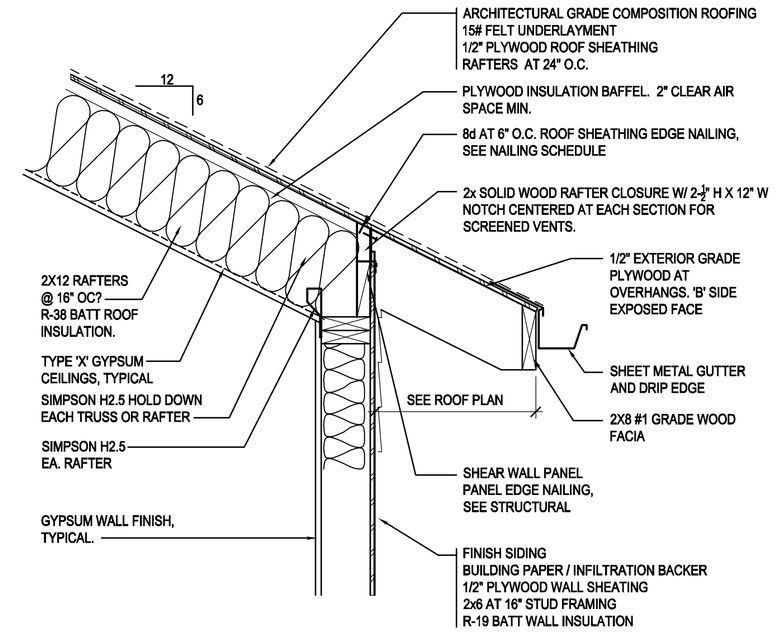

3 TYPICAL ROOF EAVE @ VAULT
SCALE: 1" = 1'-0"

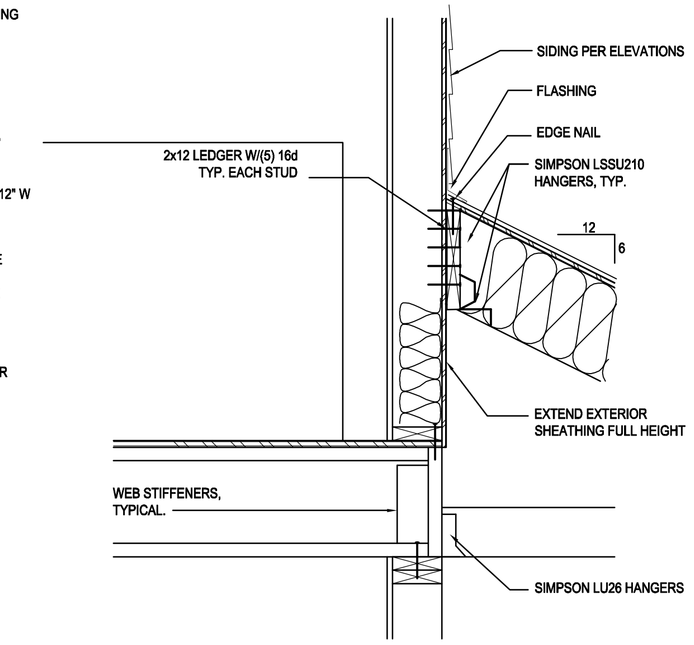

4 SECTION B1-B1
SCALE: 1" = 1'-0"

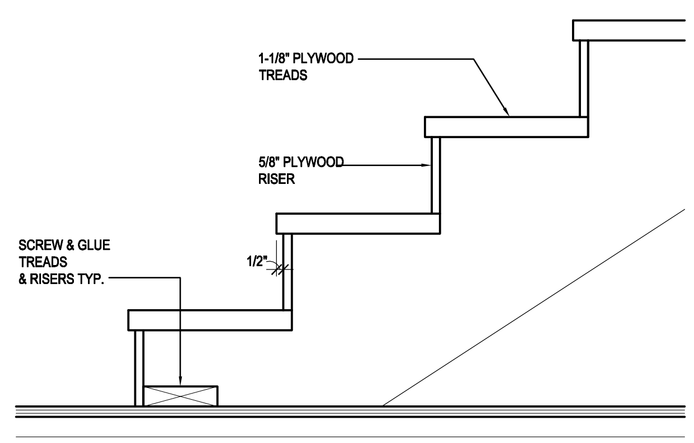

6 BUILDING "B" STAIR SECTION
SCALE: 1-1/2" = 1'-0"

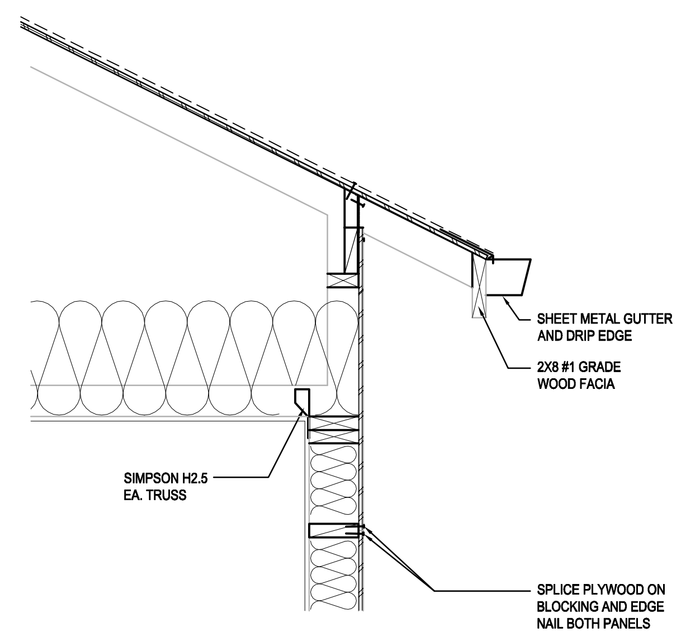

7 TRUSS/EAVE DETAIL
SCALE: 1" = 1'-0"

SINGLE FAMILY RESIDENCES
BLOCK 22, LOTS 237, 238, 239, 241, & 242

NEW COLUMBIA DEVELOPMENT
PORTLAND, OR

PORTLAND Habitat for Humanity®
1478 NE KILLINGSWORTH ST.
PORTLAND, OR 97211
PHONE: 503.287.9529
FAX: 503.287.4649

MULVANNY G2 ARCHITECTURE
601 SW SECOND AVE | SUITE 1200
PORTLAND, OR | 97204
t 503.223.8030 | f 503.223.8381
MulvannyG2.com

PERMIT SET
01.10.07

BRIAN R. FLEENER, ARCHITECT

© MulvannyG2 Architecture:
All rights reserved. No part of this document may be reproduced in any form or by any means without permission in writing from MulvannyG2 Architecture.

△	DATE	DESCRIPTION

06-0417-01
PM: BRIAN BENNETT
DRAWN: FN

INTERIOR & EXTERIOR DETAILS

A6.2