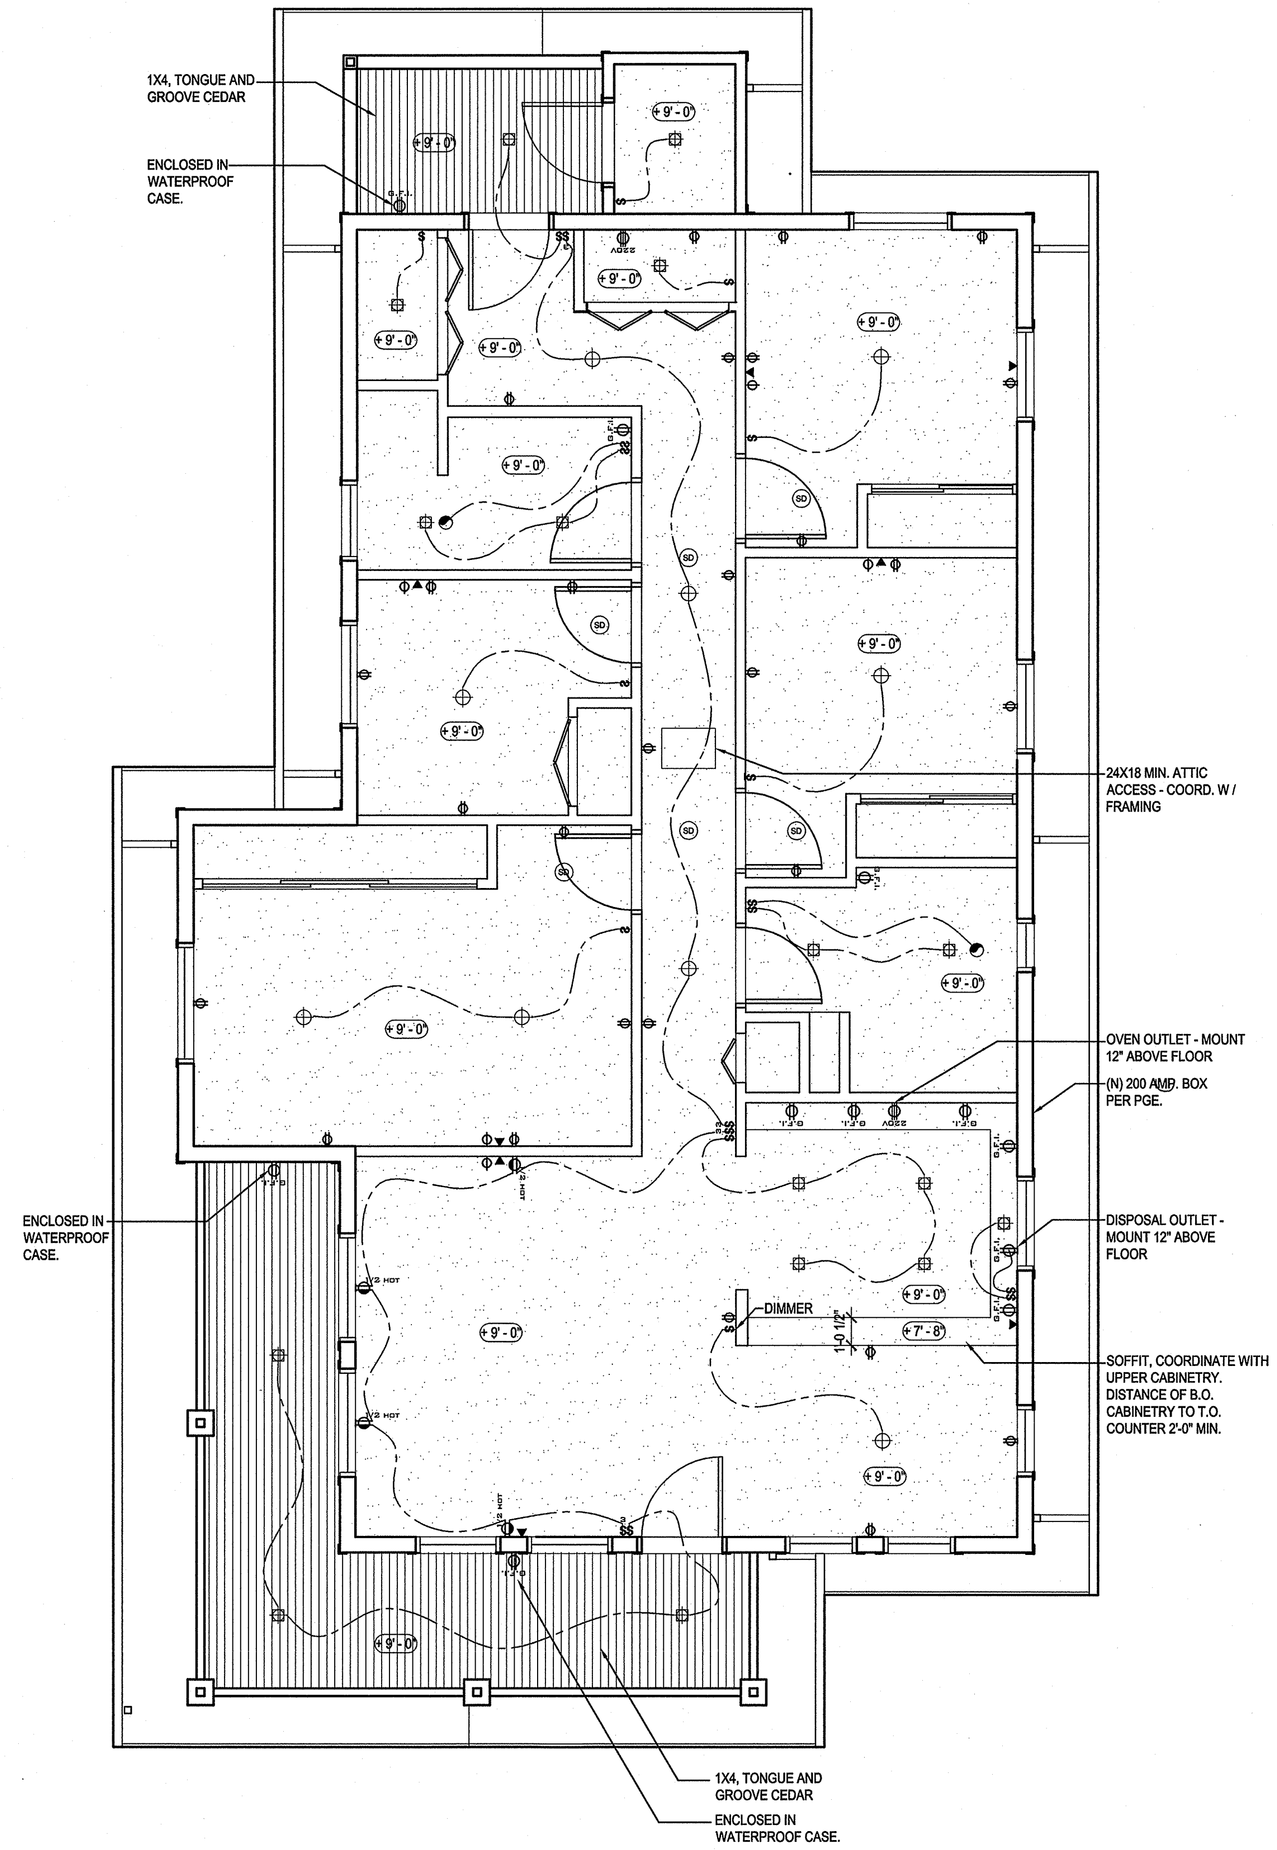

1 TYPE C REFLECTED CEILING PLAN

SCALE: 1/4" = 1'-0"

REFLECTED CEILING PLAN LEGEND:

- SURFACE MOUNTED CEILING LIGHT
- BRACKET MOUNTED WALL LIGHT.
- CEILING RECESSED LIGHT
- FAN - 5 AIR CHANGED PER HOUR
- DUPLEX CONVENIENCE OUTLET @ 12" ABOVE FLOOR & 9" ABOVE COUNTER @ KITCHEN & BATH
- DUPLEX OUTLET W/ GROUND FAULT CIRCUIT-INTERRUPTER AT 12" ABOVE FLOOR, 9" ABOVE COUNTERS AT KITCHEN & BATH, AND 42" ABOVE COUNTER AT MICROWAVE/HOOD COMBINATION
- SINGLE OUTLET-220 VOLTS
- DUPLEX CONVENIENCE OUTLET ½ HOT
- CONCEPTUAL WIRING (NOT EXPOSED).
- SWITCH LOCATED ABOVE FLOOR
- 3-WAY SWITCH
- CABLE HOOK-UP
- TELEPHONE OUTLET
- SMOKE DETECTOR

SHEET NOTES:

1. SMOKE ALARMS ARE REQUIRED IN EACH SLEEPING ROOM AND OUTSIDE EACH SEPARATE SLEEPING AREA IN THE IMMEDIATE VICINITY OF T HE BEDROOMS. THE ALARMS SHALL BE INTERCONNECTED IN SUCH A MANNER THAT THE ACTUATION OF ONE ALRM WILL ACTIVATE ALL OF THE ALARMS IN THE UNIT. SMOKE DETECTORS MUST RECEIVE THEIR PRIMARY POWER FROM THE BUILDING WIRING AND SHALL BE EQUIPPED WITH BATTERY BACKUP.

SINGLE FAMILY RESIDENCE
BLOCK 22, LOT 240

NEW COLUMBIA DEVELOPMENT
PORTLAND, OR

PORTLAND Habitat for Humanity®

1478 NE KILLINGSWORTH ST.
PORTLAND, OR 97211
PHONE: 503.287.9529
FAX: 503.287.4649

MULVANNY G2 ARCHITECTURE

601 SW SECOND AVE | SUITE 1200
PORTLAND, OR | 97204
t 503.223.8030 | f 503.223.8381

MulvannyG2.com

PERMIT SET
05.15.07

0 1' 2' 4' 8'
1/4" = 1'-0"

BRIAN R. FLEENER, ARCHITECT

REGISTERED ARCHITECT
3720
BRIAN R. FLEENER
5.15.07
PORTLAND, OR
STATE OF OREGON

© MulvannyG2 Architecture.
All rights reserved. No part of this document may be reproduced in any form or by any means without permission in writing from MulvannyG2 Architecture.

△	DATE	DESCRIPTION

06-0417-01
PM: BRIAN BENNETT
DRAWN:

TYPE C REFLECTED CEILING PLAN

A3.1