


1 TYPE A BUILDING SECTION
SCALE: 1/4" = 1'-0"




2 TYPE A BUILDING SECTION
SCALE: 1/4" = 1'-0"

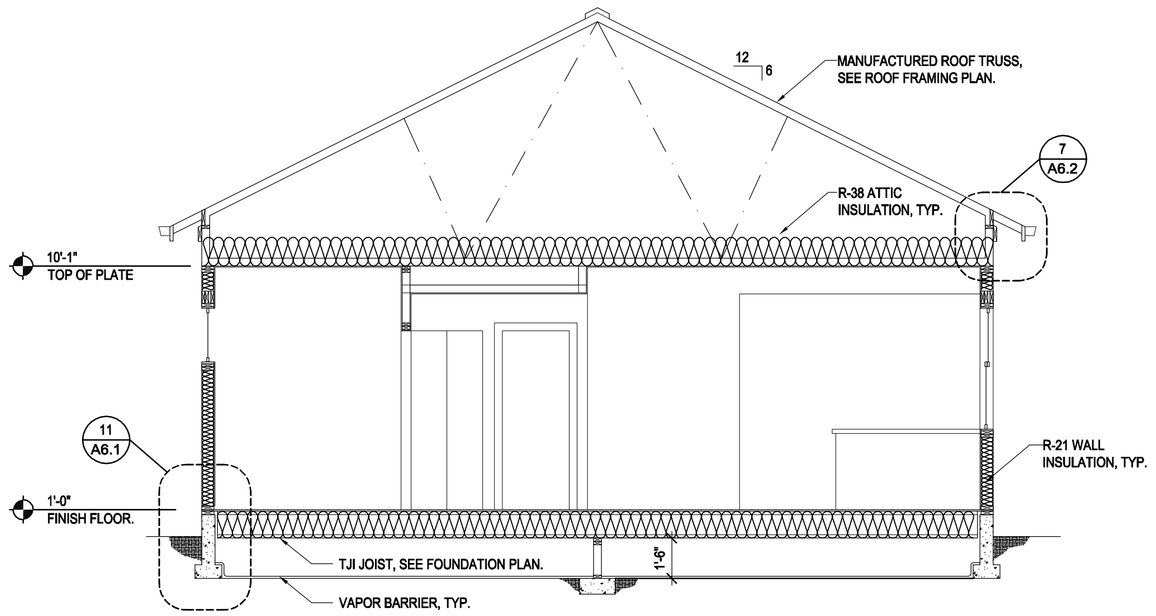


3 TYPE A BUILDING SECTION
SCALE: 1/4" = 1'-0"

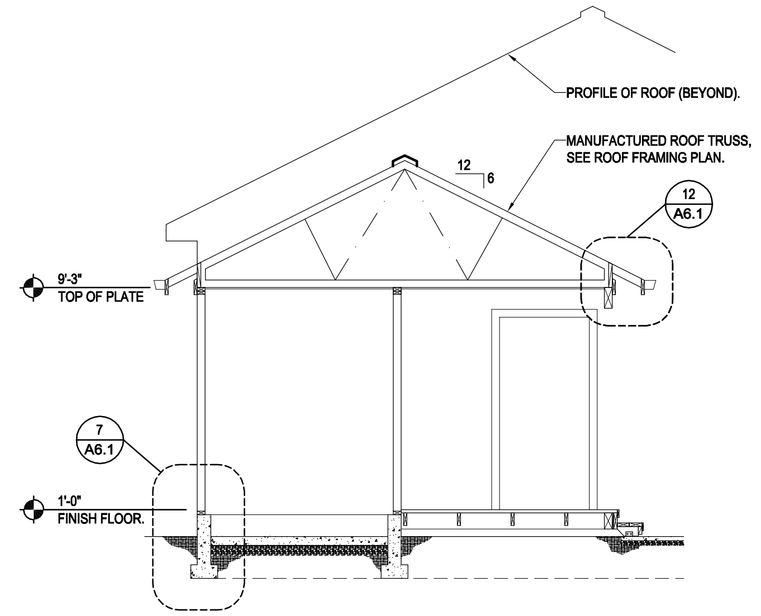


4 TYPE B BUILDING SECTION
SCALE: 1/4" = 1'-0"

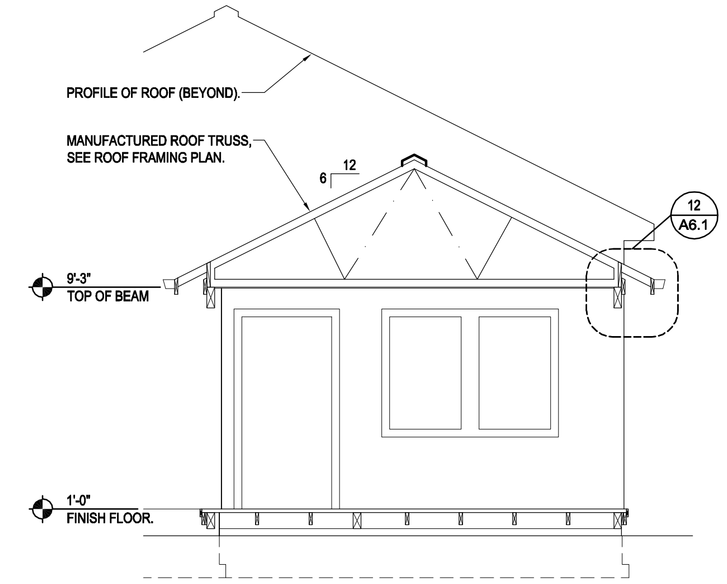


5 TYPE B BUILDING SECTION
SCALE: 1/4" = 1'-0"

SINGLE FAMILY RESIDENCES
BLOCK 22, LOTS 237, 238, 239, 241, & 242

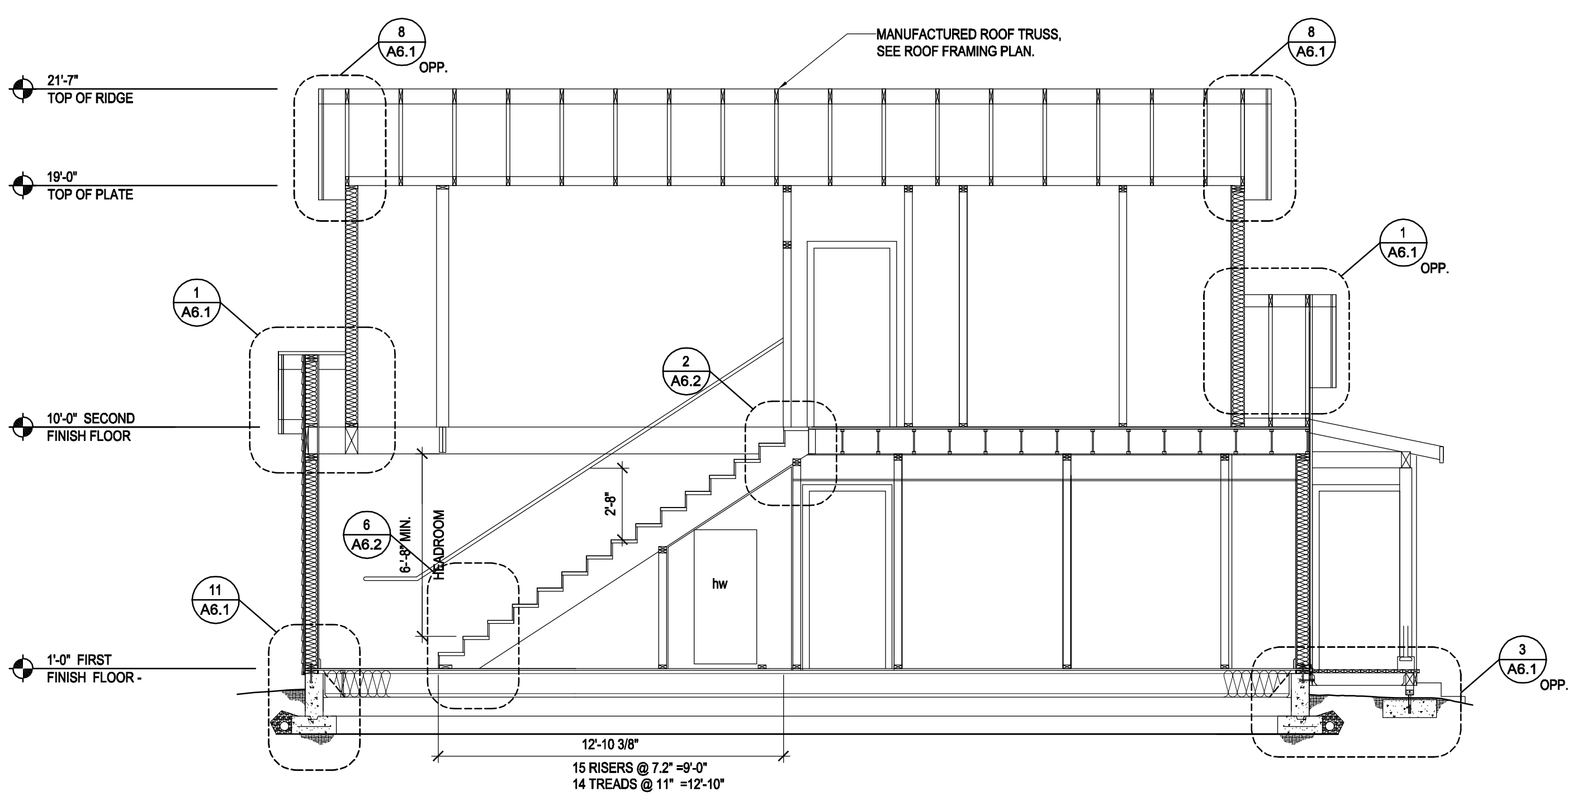NEW COLUMBIA DEVELOPMENT
PORTLAND, OR

PORTLAND Habitat for Humanity®

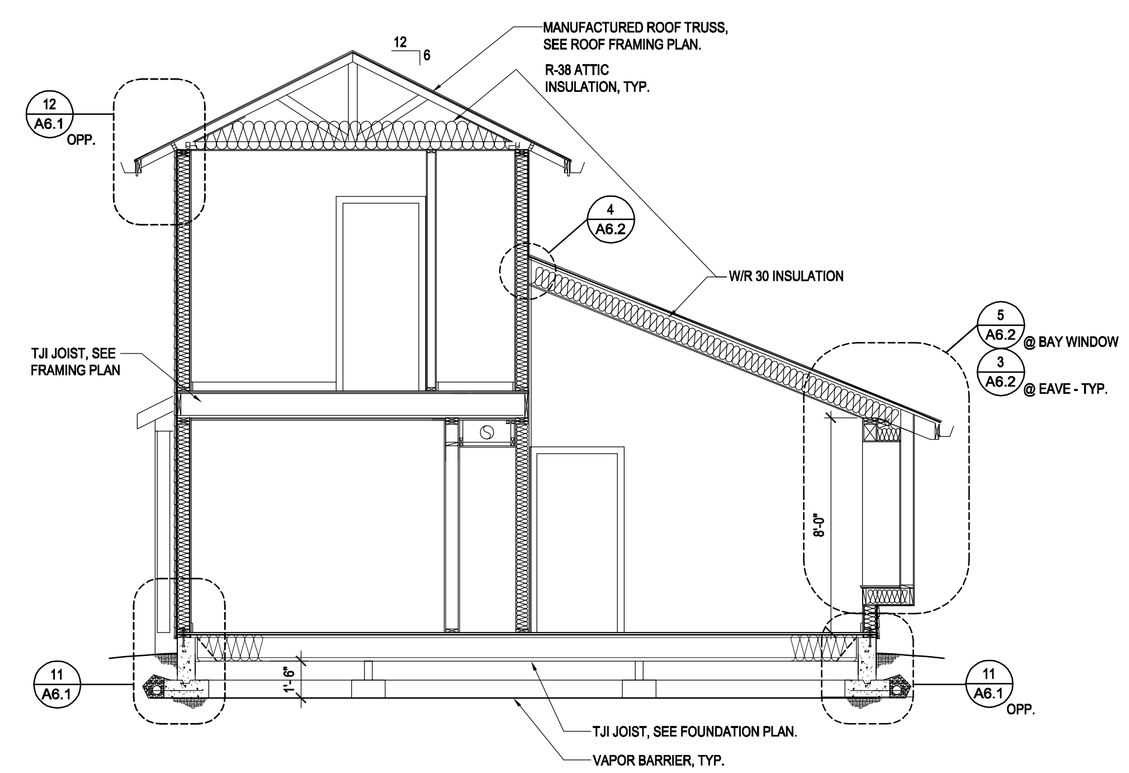1478 NE KILLINGSWORTH ST.
PORTLAND, OR 97211
PHONE: 503.287.9529
FAX: 503.287.4649

MULVANNY G2 ARCHITECTURE

601 SW SECOND AVE | SUITE 1200
PORTLAND, OR | 97204
t 503.223.8030 | f 503.223.8381

MulvannyG2.com

BRIAN R. FLEENER, ARCHITECT

PERMIT SET
01.10.07

© MulvannyG2 Architecture:
All rights reserved. No part of this document may be reproduced in any form or by any means without permission in writing from MulvannyG2 Architecture.

| △ | DATE | DESCRIPTION |
|---|---|---|

06-0417-01
PM: BRIAN BENNETT
DRAWN:

BUILDING SECTIONS

A4.3