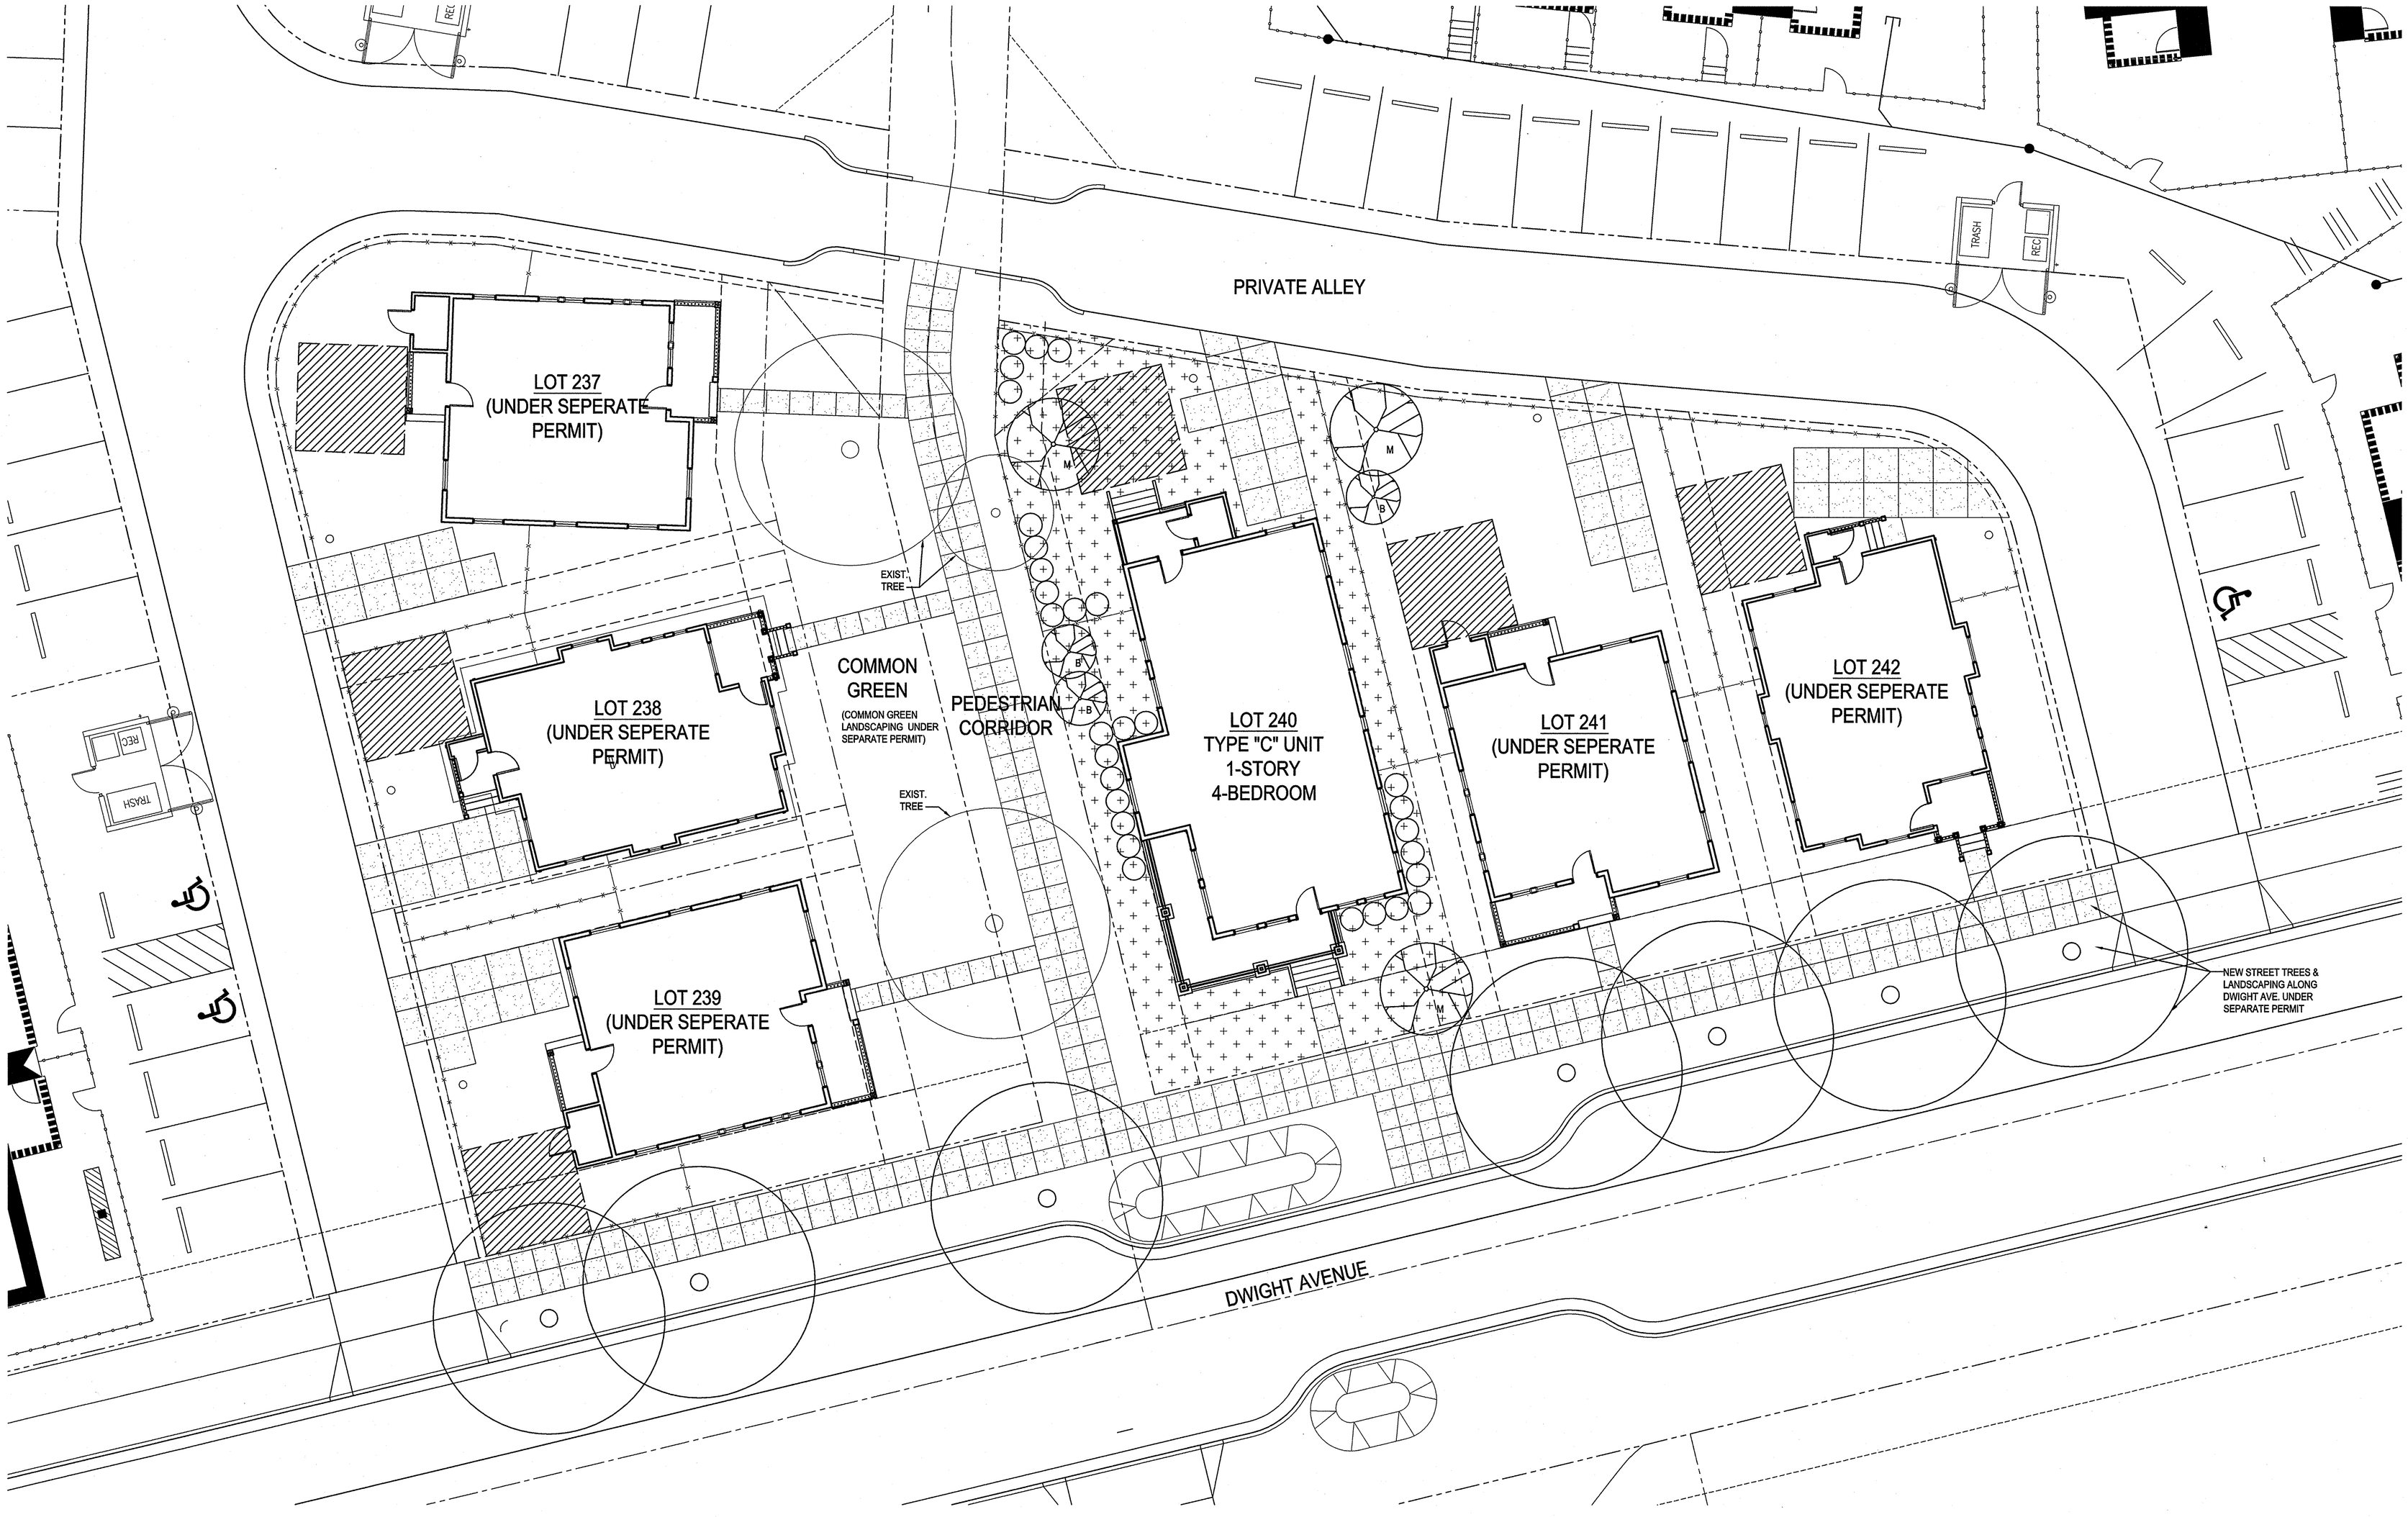

1 LANDSCAPE PLAN

SCALE: 1" = 10'-0"

PLANTING SCHEDULE:

SYMBOL	QTY.	BOTANICAL NAME	COMMON NAME	SIZE
B	9	BETULA JAQUEMONTI	JAQUEMONTI BIRCH	1-½" CALIPER, B & B, STAKED
M	2	ACER REBRUM 'SCANLON'	'SCANLON' RED MAPLE	1-½" CALIPER, B & B, STAKED

LEGEND:

NEW LAWN

LOW SHRUB PER PORTLAND PLANTING LIST. SPECIFIC SHRUB SELECTION PER LANDSCAPE CONTRACTOR.

NOTES:

1. SEE A1.1 - SITE PLAN FOR ADDITIONAL INFORMATION
2. SEE C1.1 - GRADING / UTILITY PLAN FOR UTILITIES & OTHER SITE WORK

SINGLE FAMILY RESIDENCE
BLOCK 22, LOT 240

NEW COLUMBIA DEVELOPMENT
PORTLAND, OR

PORTLAND Habitat for Humanity®

1478 NE KILLINGSWORTH ST.
PORTLAND, OR 97211
PHONE: 503.287.9529
FAX: 503.287.4649

MULVANNY G2 ARCHITECTURE

601 SW SECOND AVE | SUITE 1200
PORTLAND, OR | 97204
t 503.223.8030 | f 503.223.8381

MulvannyG2.com

PERMIT SET
05.15.07

0 2.5' 5' 10' 20'
1" = 10'-0"

BRIAN R. FLEENER, ARCHITECT

REGISTERED ARCHITECT
3720
BRIAN R. FLEENER
PORTLAND, OR
STATE OF OREGON

© MulvannyG2 Architecture:
All rights reserved. No part of this document may be reproduced in any form or by any means without permission in writing from MulvannyG2 Architecture.

△	DATE	DESCRIPTION

06-0417-01
PM: BRIAN BENNETT
DRAWN:

LANDSCAPE PLAN

L1.1